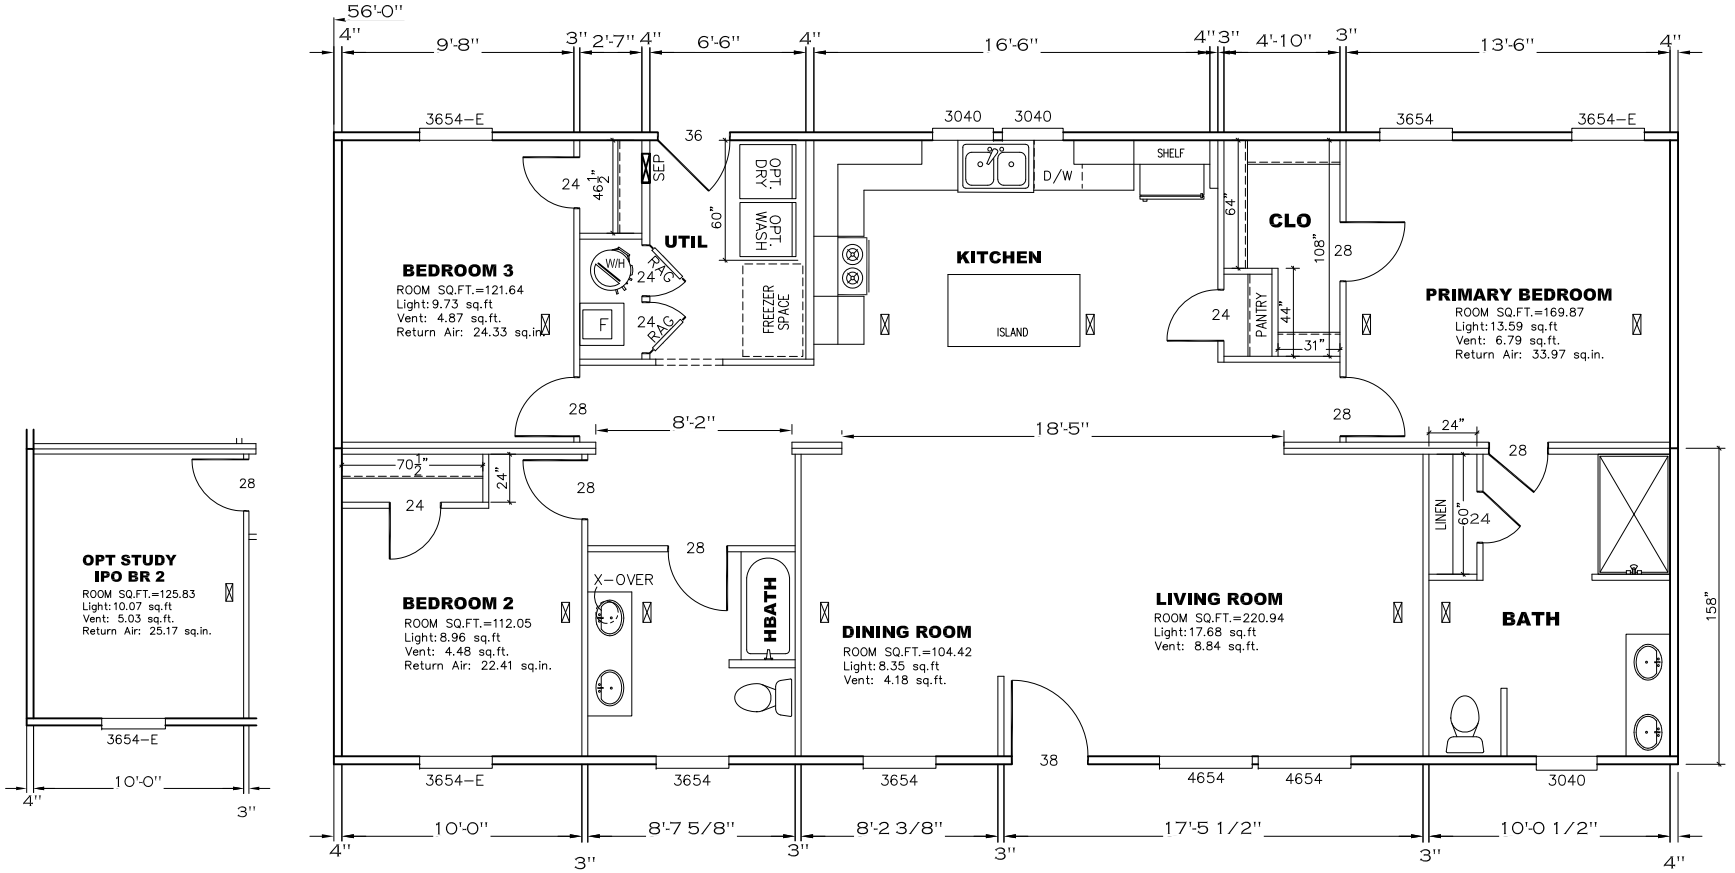

APPROVED

HWC

SEPT 19 2023

REVISED

FP-28-5573

Federal Manufactured Home Construction And Safety Standards 6

APPROVED

1,475 SQ.FT. (STD PLAN "CONDITIONED")

N/A SQ.FT. (W/OPT. PORCH/RECESS "CONDITIONED")

CMH MANUFACTURING	Model #: LEG28563C	Date: 10/25/22	Scale: NTS	Drawing #: 29M195
Product Designer: E HARDWICK	28' x 56' Coastal Breeze		
FLOOR PLAN	7 REVISION ECR- 4598 8/29/23 EH		

NOTE: ALL BEDROOMS ARE WITHIN 35' FROM AN EXIT DOOR

A:\Product Design\DWG Files\929 - Oxford\929\29m195.dwg, 9/8/2023 11:00:35 AM, Adobe PDF